122. KINGDON MILLS PINE. CHATSWORTH ROAD

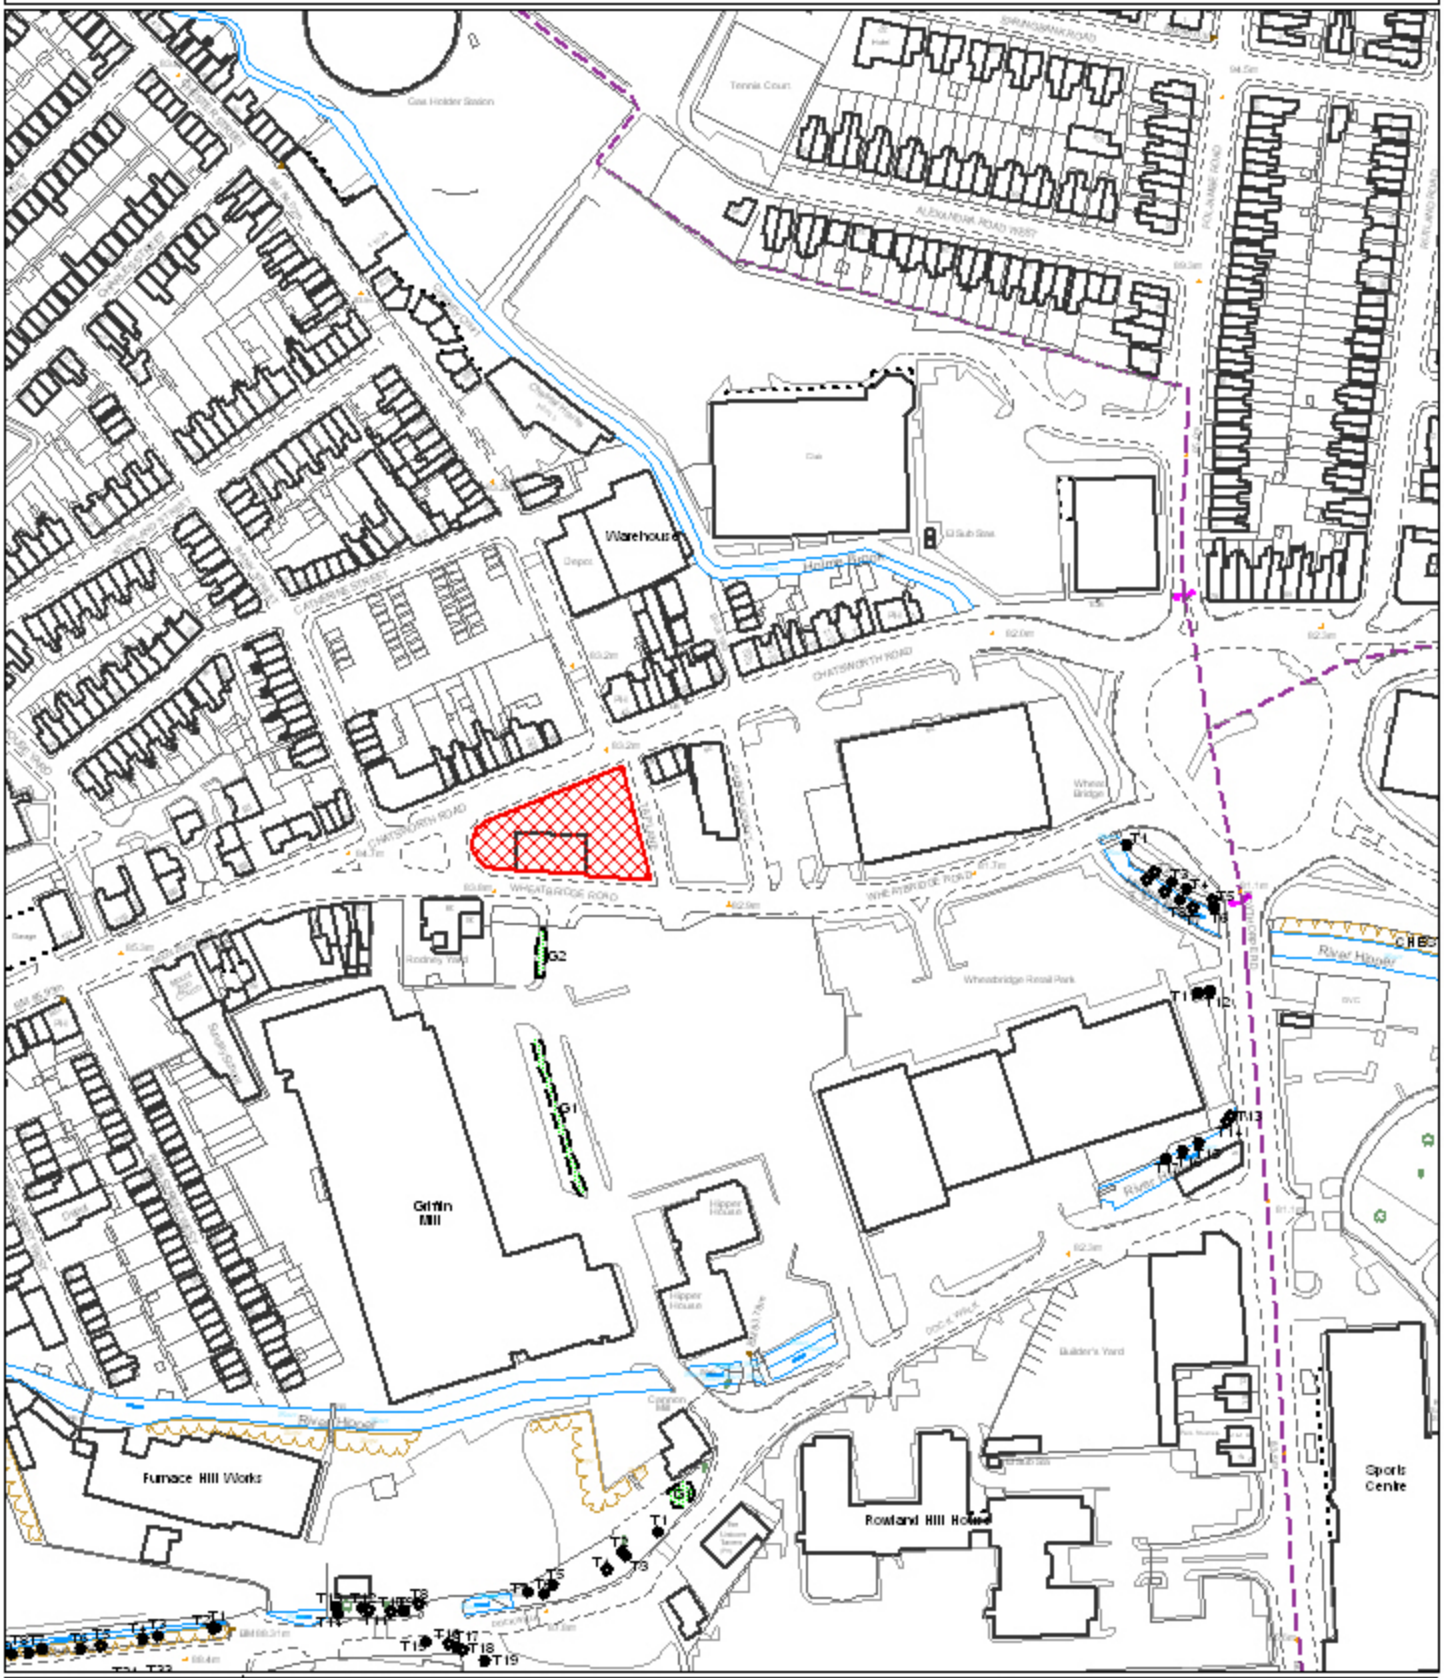

Chesterfield Borough Council

Reproduced from the Ordnance Survey mapping with the permission of the Controller of Her Majesty's Stationery Office;(c)Crown Copyright. Unauthorised reproduction infringes Crown Copyright and may lead to prosecution or civil proceedings. Chesterfield Borough Council Licence No. 100018505 (2006)

Scale 1:2500 Date Plotted 7/2/2008

Plot centred at 437507 371041

ref:p/fp/shlaa/122kmp