172. 17 SPITAL LANE

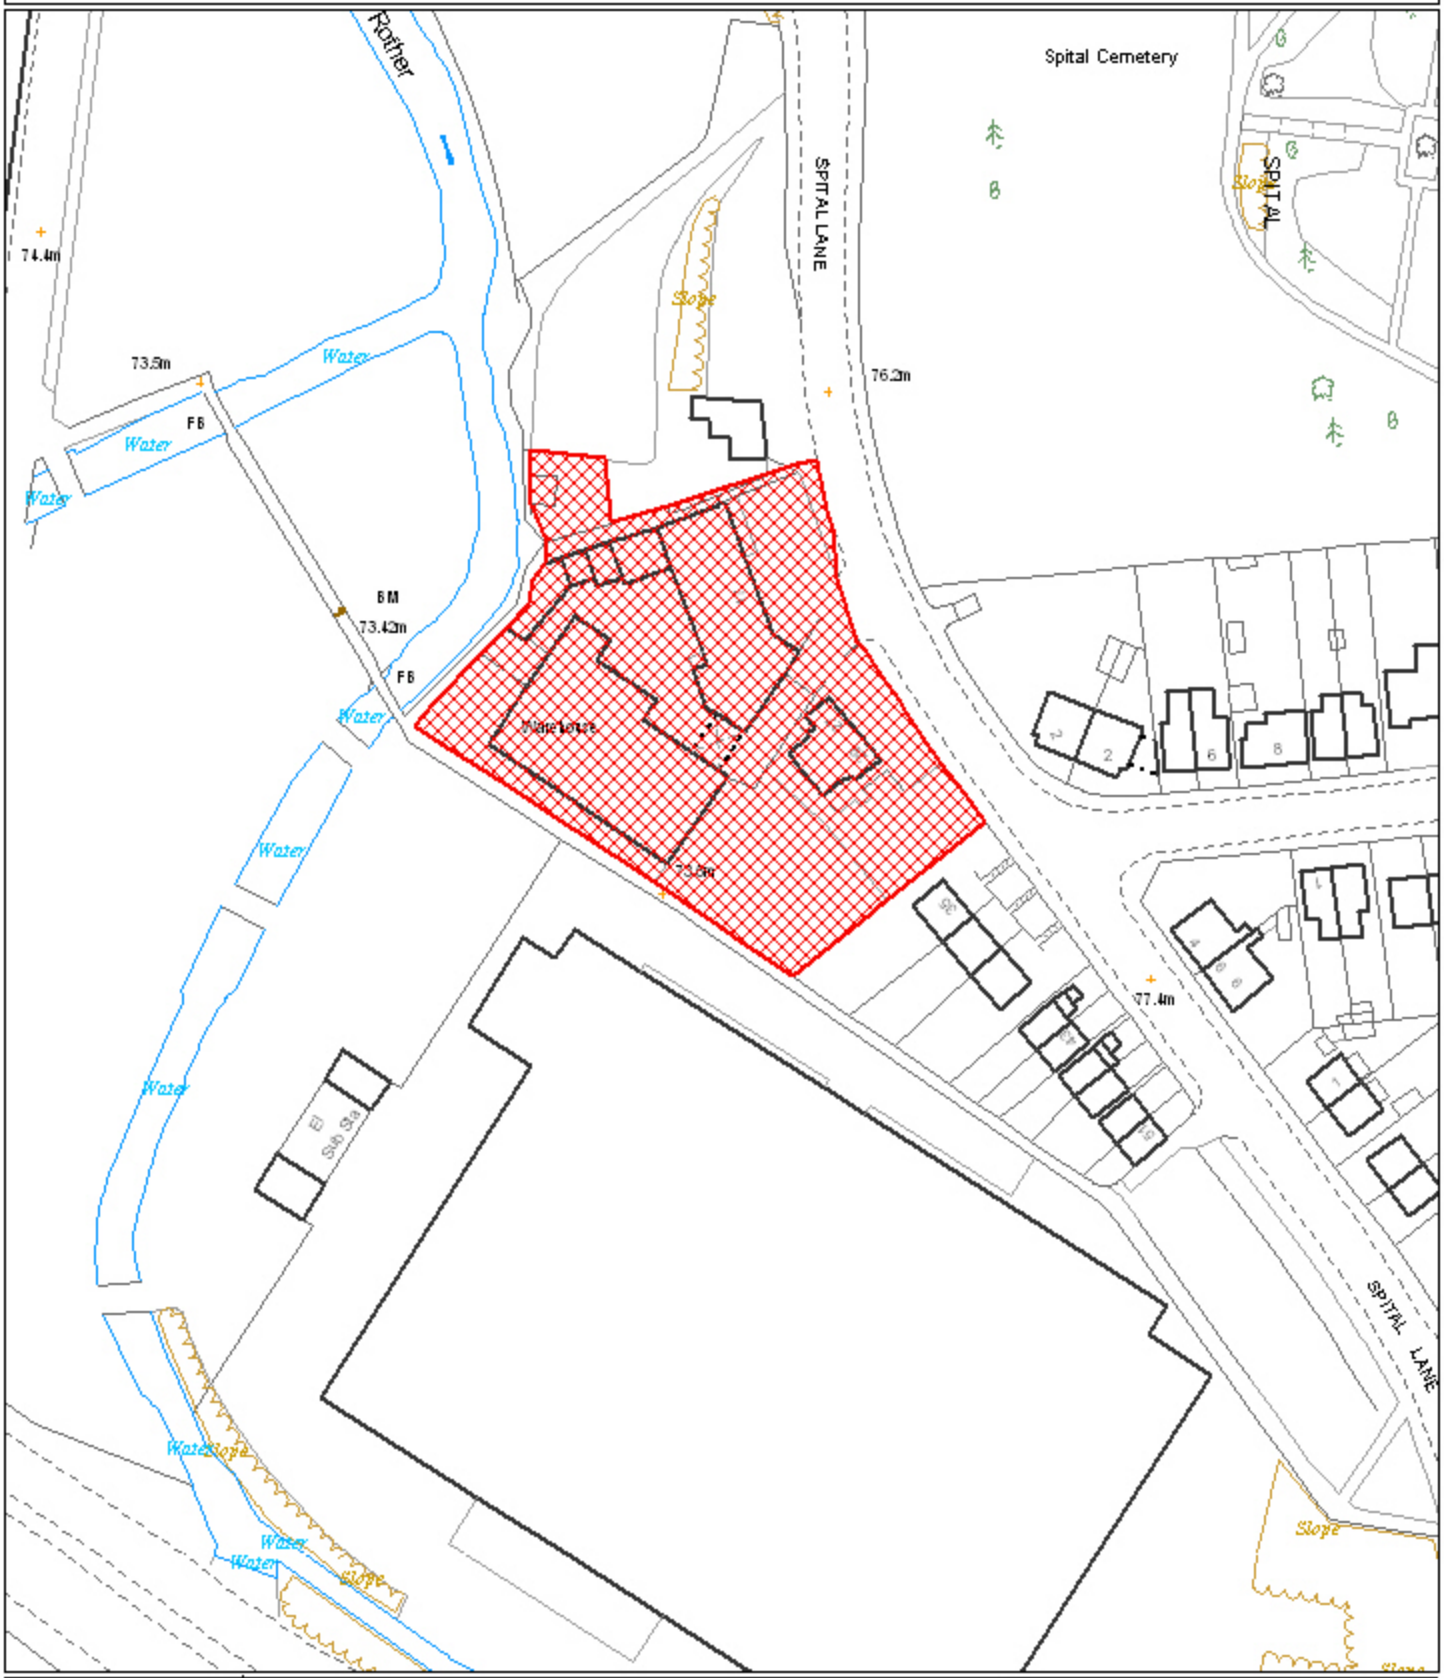

Chesterfield Borough Council

Reproduced from the Ordnance Survey mapping with the permission of the Controller of Her Majesty's Stationery Office;(c)Crown Copyright. Unauthorised reproduction infringes Crown Copyright and may lead to prosecution or civil proceedings. Chesterfield Borough Council Licence No. 100018505 (2006)

Scale 1:1250 Date Plotted 26/8/2008

Plot centred at 438916 370617

ref:p/fp/shlaa/sw/sl17